

Work Order ID 154037

154037

Page 1

Thursday, December 01, 2016 9:15:44 AM

Item ID: **D4019-3** Accept ***N900040100*** Setup Start ***NS1***
 Revision ID: Stop ***NS2***
 Item Name: Rib
 Start Date: 11/29/2016 Start Qty: 2.00 ***2*** **DAS 21 9-89** Cust Item ID:
 Required Date: 11/30/2016 Req'd Qty: 2.00 ***2*** Customer:
 Reference:

Approvals: Process Plan: **DAS 21 9-89** Date: **DEC 02 2016** Tooling: Date: Run Start ***NR1***
 QC: Date: SPC (Y/N): Date: Stop ***NR2***

Sequence ID/ Work Center ID	Operation Description	Set Up/ Run Hours	Tool ID	Tool #	Plan Code	Accept Qty	Reject Qty	Reject Number	Insp. Stamp
Draw Nbr	Revision Nbr								
D4019	F								
100		0.00							
100									
Large Fab	Memo	0.04							
Large Fab	1- Cut tube as per dwg D4019 2- remove identification marks and deburr								
110	QC6- Inspect dimensions to drawing	0.00							
110									
QC	Memo	0.00							
Quality Control									
120	Identify as per dwg & Stock Location: WA004	0.00							
120									
Packaging	Memo	0.00							
Packaging	LOCATION: WA004								

CPC
12 **Q.L** **17/01/10**
12 **Q.L** **17/01/10**
DAS 43 9-89 **JAN 11 2017**
12x **DAS 43 9-89** **JAN 11 2017**

DQA: _____ Date: _____

WORK ORDER NON-CONFORMANCE / UPDATE



QA Closed: _____ Date: _____

Work Order update only ☐

Work Order: _____ Part No. _____ NCR No. _____	DISPOSITION Rework ☐ Scrap ☐ Use-as-is ☐ Suspected Unapproved ☐	AGAINST DEPARTMENT/PROCESS Skid-tube ☐ Machining ☐ Thermoforming ☐ Large Fab ☐ Cross tube ☐ Small Fab ☐ Finishing ☐ Composite ☐ Water Jet ☐ Prod. Eng. Coord. ☐ Rec/Store/Packaging ☐ Supplier ☐ Engineering ☐ Quality ☐ Other ☐				
Date :	Step #:	QTY Effective :			MRB (QSI042) Approval	
Description Work Order Deviation		Disposition				
					Completed By	
					Lead hand / Supervisor Approval Verification	
					QC / QA Coordinator Approval	
Root Cause Environment ☐ Design ☐ Doc/Data ☐ Equip/Tooling ☐ Handling/Pre ☐ Material ☐ Internal Transport ☐ Tribal Knowledge ☐ LOA ☐ Substation ☐ Past Expiry Date ☐ Misidentified ☐ No Re-verification ☐ Operator ☐ Offset/Setup ☐ Supplier ☐ Training ☐ Use for Testing ☐ Poor Information ☐ Rushing ☐ Product Improvement ☐ Process Improvement ☐ Manufacturing Process ☐ Past Due ☐		FAULT CATEGORY Pressure/Forced ☐ Bending ☐ Centre Not Concentric ☐ Cracks ☐ Crimp/Kink/Ripple/Wave ☐ Cuffs ☐ Crushing ☐ Heat Treat ☐ Wave/Twist in Tube ☐ Marks/Chatter ☐ Temperature/Cure ☐ Set-up ☐ BOM/Route ☐ Broken/Damage/Defect ☐ Inspection Incomplete/Unqualified ☐ Contamination ☐ Countersink ☐ Cut Too Short ☐ Instructions Incomplete/Unclear ☐ Drill Holes ☐ Power Loss/Surge ☐ Folio/Program ☐ Grain ☐ Weld ☐ Wrong Stock Pulled ☐ Out of Sequence ☐ Off-set ☐ Mislabeled ☐ Fit/Function ☐ Misaligned/off center ☐ Positioned Wrong ☐ Outside Dimensions ☐ Over/Under tolerance ☐ Part Incorrect ☐ Part Lost/Missing ☐ Part Moved ☐ Drawing ☐ Finish ☐ Misread ☐ Turning Sequence ☐				
OTHER : ☐						

Work Order ID 154037

Thursday, December 01, 2016 9:15:44 AM

154037

Page 2

Item ID: D4019-3 Accept ***N900040100*** Setup Start ***NS1***
Revision ID: Stop ***NS2***
Item Name: Rib
Start Date: 11/29/2016 Start Qty: 2.00 ***2*** Cust Item ID:
Required Date: 11/30/2016 Req'd Qty: 2.00 ***2*** Customer:
Reference:

Approvals: Process Plan: Date: Tooling: Date: Run Start ***NR1***
QC: Date: SPC (Y/N): Date: Stop ***NR2***

Sequence ID/ Work Center ID	Operation Description	Set Up/ Run Hours	Tool ID	Tool #	Plan Code	Accept Qty	Reject Qty	Reject Number	Insp. Stamp
130	QC21- Final Inspection - Work Order Release	0.00							
130									
QC	Memo	0.03							
Quality Control									


JAN 11 2017

DQA: _____ Date: _____



WORK ORDER NON-CONFORMANCE / UPDATE

QA Closed: _____ Date: _____

Work Order update only ☐

Work Order: _____ Part No. _____ NCR No. _____	DISPOSITION Rework ☐ Scrap ☐ Use-as-is ☐ Suspected Unapproved ☐	AGAINST DEPARTMENT/PROCESS Skid-tube ☐ Machining ☐ Thermoforming ☐ Large Fab ☐ Cross tube ☐ Small Fab ☐ Finishing ☐ Composite ☐ Water Jet ☐ Prod. Eng. Coord. ☐ Rec/Store/Packaging ☐ Supplier ☐ Engineering ☐ Quality ☐ Other ☐			
Date :	Step #:	QTY Effective :		MRB (QSI042) Approval	
Description Work Order Deviation		Disposition			
				Completed By	
				Lead hand / Supervisor Approval Verification	
				QC / QA Coordinator Approval	
Root Cause Environment ☐ Design ☐ Doc/Data ☐ Equip/Tooling ☐ Handling/Pre ☐ Material ☐ Internal Transport ☐ Tribal Knowledge ☐ LOA ☐ Substation ☐ Past Expiry Date ☐ Misidentified ☐ No Re-verification ☐ Operator ☐ Offset/Setup ☐ Supplier ☐ Training ☐ Use for Testing ☐ Poor Information ☐ Rushing ☐ Product Improvement ☐ Process Improvement ☐ Manufacturing Process ☐ Past Due ☐		FAULT CATEGORY Pressure/Forced ☐ Bending ☐ Centre Not Concentric ☐ Cracks ☐ Crimp/Kink/Ripple/Wave ☐ Cuffs ☐ Crushing ☐ Heat Treat ☐ Wave/Twist in Tube ☐ Marks/Chatter ☐ Temperature/Cure ☐ Set-up ☐ BOM/Route ☐ Broken/Damage/Defect ☐ Inspection Incomplete/Unqualified ☐ Contamination ☐ Countersink ☐ Cut Too Short ☐ Instructions Incomplete/Unclear ☐ Drill Holes ☐ Power Loss/Surge ☐ Folio/Program ☐ Grain ☐ Weld ☐ Wrong Stock Pulled ☐ Out of Sequence ☐ Off-set ☐ Mislabeled ☐ Fit/Function ☐ Misaligned/off center ☐ Positioned Wrong ☐ Outside Dimensions ☐ Over/Under tolerance ☐ Part Incorrect ☐ Part Lost/Missing ☐ Part Moved ☐ Drawing ☐ Finish ☐ Misread ☐ Turning Sequence ☐			
OTHER : ☐					

Picklist Print

Thursday, December 01, 2016 9:15:44 AM

Page 1

Work Order ID: 154037

154037

Parent Item: D4019-3

D4019-3

Parent Item Name: Rib

Start Date: 11/29/2016

Required Date: 11/30/2016

Start Qty: 2.00

Required Qty: 2.00

Comments: IPP RevA: new issue DD 10.01.25 verified by:EC IPP Rev:B as
per dwg revA 10.03.15 verified by:EC IPP Rev:C as per dwg revC
DD 10.04.20 verified by:EC IPP Rev:D as per dwg revD DD
10.08.18 verified by:EC

Component Item ID/ Item Name	Replacement Item ID	Mfg/ Purch	Bin Item	Primary Location	Last Location	Route Seq ID	Unit of Measure	Qty on Hand	Qty per Kit	Total Qty	Qty Issued	Date Issued	Status
M6061T6TS0.750W.06 2		Purchased		No		100	f	971.0000	1.75	3.684211			
M6061T6TS0 750W 062													
6061-T6 SQ Tube .75 x .75 x .062W													

Location

Loc Qty

Loc Code

WA004

971

~~M129104~~
M129104

M128952

380

~~22,10~~
22,10

M129104

51

M132398

540

DQA: _____ Date: _____

WORK ORDER NON-CONFORMANCE / UPDATE




QA Closed: _____ Date: _____

Work Order update only ☐

Work Order: _____ Part No. _____ NCR No. _____		DISPOSITION Rework ☐ Scrap ☐ Use-as-is ☐ Suspected Unapproved ☐		AGAINST DEPARTMENT/PROCESS <table style="width:100%; border: none;"> <tr> <td style="border: none;">Skid-tube ☐</td> <td style="border: none;">Cross tube ☐</td> <td style="border: none;">Water Jet ☐</td> <td style="border: none;">Engineering ☐</td> </tr> <tr> <td style="border: none;">Machining ☐</td> <td style="border: none;">Small Fab ☐</td> <td style="border: none;">Prod. Eng. Coord. ☐</td> <td style="border: none;">Quality ☐</td> </tr> <tr> <td style="border: none;">Thermoforming ☐</td> <td style="border: none;">Finishing ☐</td> <td style="border: none;">Rec/Store/Packaging ☐</td> <td style="border: none;">Other ☐</td> </tr> <tr> <td style="border: none;">Large Fab ☐</td> <td style="border: none;">Composite ☐</td> <td style="border: none;">Supplier ☐</td> <td></td> </tr> </table>						Skid-tube ☐	Cross tube ☐	Water Jet ☐	Engineering ☐	Machining ☐	Small Fab ☐	Prod. Eng. Coord. ☐	Quality ☐	Thermoforming ☐	Finishing ☐	Rec/Store/Packaging ☐	Other ☐	Large Fab ☐	Composite ☐	Supplier ☐	
Skid-tube ☐	Cross tube ☐	Water Jet ☐	Engineering ☐																						
Machining ☐	Small Fab ☐	Prod. Eng. Coord. ☐	Quality ☐																						
Thermoforming ☐	Finishing ☐	Rec/Store/Packaging ☐	Other ☐																						
Large Fab ☐	Composite ☐	Supplier ☐																							
Date :		Step #:		QTY Effective :			MRB (QSI042) Approval																		
Description Work Order Deviation				Disposition				Completed By																	
00-0001-00 00-0001-00				00-0001-00 00-0001-00				Lead hand / Supervisor Approval Verification																	
								QC / QA Coordinator Approval																	
Root Cause		FAULT CATEGORY																							
Environment ☐ Design ☐ Doc/Data ☐ Equip/Tooling ☐ Handling/Pre ☐ Material ☐ Internal Transport ☐ Tribal Knowledge ☐ LOA ☐ Substation ☐ Past Expiry Date ☐ Misidentified ☐	No Re-verification ☐ Operator ☐ Offset/Setup ☐ Supplier ☐ Training ☐ Use for Testing ☐ Poor Information ☐ Rushing ☐ Product Improvement ☐ Process Improvement ☐ Manufacturing Process ☐ Past Due ☐	Pressure/Forced ☐ Bending ☐ Centre Not Concentric ☐ Cracks ☐ Crimp/Kink/Ripple/Wave ☐ Cuffs ☐ Crushing ☐ Heat Treat ☐ Wave/Twist in Tube ☐ Marks/Chatter ☐	Temperature/Cure ☐ Set-up ☐ BOM/Route ☐ Broken/Damage/Defect ☐ Inspection Incomplete/Unqualified ☐ Contamination ☐ Countersink ☐ Cut Too Short ☐ Instructions Incomplete/Unclear ☐ Drill Holes ☐	Power Loss/Surge ☐ Folio/Program ☐ Grain ☐ Weld ☐ Wrong Stock Pulled ☐ Out of Sequence ☐ Off-set ☐ Mislabeled ☐ Fit/Function ☐ Misaligned/off center ☐	Positioned Wrong ☐ Outside Dimensions ☐ Over/Under tolerance ☐ Part Incorrect ☐ Part Lost/Missing ☐ Part Moved ☐ Drawing ☐ Finish ☐ Misread ☐ Turning Sequence ☐																				
OTHER : ☐																									

ITEM	QTY -041	P/N	DESCRIPTION
	X	D4019-041	LIGHT LID SHORT BASKET ASSY
1	1	D4019-101	BASKET LID WELDMENT ASSY
2	1	D2728-1	DART LOGO LABEL
3	1	D4029-043	WEBBING (SHORT BASKET)
4	30	MS20600AD4W4	RIVET, BLIND, PAN-HEAD
5	30	NAS1149DN949J	WASHER

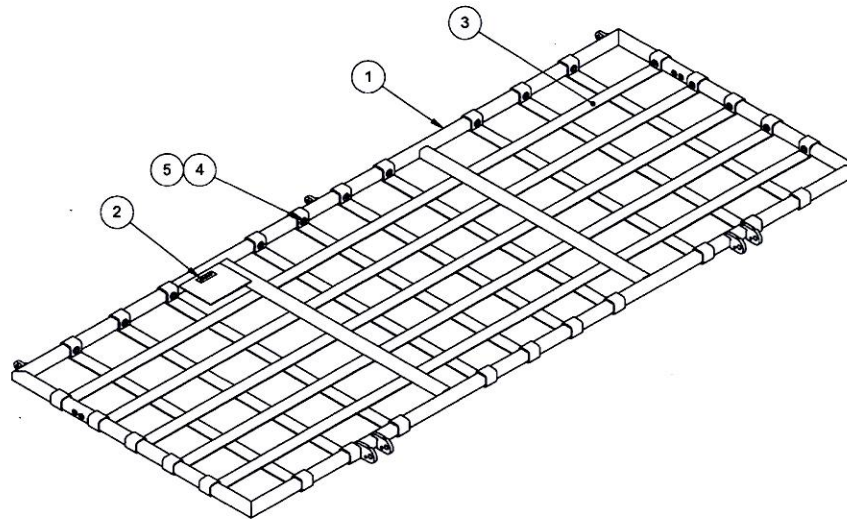


D4019-041 LIGHT LID SHORT BASKET ASSY

NOTES:
 1) MATERIAL: N/A
 2) FINISH: N/A
 3) TOLERANCES: PER DART QSI 018 UNLESS OTHERWISE NOTED
 4) UNITS: INCHES UNLESS OTHERWISE NOTED
 5) BREAK SHARP EDGES: N/A
 6) IDENTIFICATION: NONE
 7) WEIGHT: 4.82 lbs


SHOP COPY
 RETURN TO
 ENGINEERING
 UNCONTROLLED COPY
 SUBJECT TO AMENDMENT
 WITHOUT NOTICE
 WORK ORDER
 NO. 154037 *mcj*
1612-02

RELEASED
 2013-08-16
mp


F	C8-3 D4035-047 WAS D4035-045 (REASON PROPRARM OPTION REMOVED)	AJS	13.07.18
E	MS20600AD4W4 WAS MS20600AD4W3; NAS1149DN949J WAS NAS1149DN416J (ZN D6-1, C6-1, B3-2) REASON: PAR13-259	MB	13.06.19
D	REORGANIZED BILL OF MATERIALS: SEPARATED -101 FROM -041 (D6-1, D6-3); REORGANIZED VIEWS ON SHT 3 ACCORDINGLY; REMOVED D4086-243, UPDATED VIEW E ACCORDINGLY (A7-2) REASON: NOW INSTALLED BY OPERATORS PER D350-607-2 REV. C AND D350-607-3 REV. A.	MB	10.08.05
C	MS20600AD4W3 WAS MS20600AD4W5: BOM & (B3-2)	JPH	10.04.06
B	BOM: INSERTED QTY 1 D2728-1 AS ITEM 4 & QTY 1 D4086-243 PLACARD AS ITEM 11. ITEMS RENUMBERED AS REQD. DETAIL E ADDED (A7-2) & (D5-2). SECTION B-B REV'D (D6-3) DIM ADDED (B4-3); WELD SYMBOL REVISED (D5-3)	JPH	10.03.25
A	NEW ISSUE	JPH	10.03.04
REV.	DESCRIPTION	BY	DATE
DESIGN	AJS	DART AEROSPACE LTD HAWKESBURY, ONTARIO, CANADA DRAWING NO. D4019 REV. F SHEET 1 OF 4 TITLE LIGHT LID SHORT BASKET SCALE NTS COPYRIGHT © 2010 BY DART AEROSPACE LTD THIS DOCUMENT IS PRIVATE AND CONFIDENTIAL AND IS SUPPLIED ON THE EXPRESS CONDITION THAT IT IS NOT TO BE USED FOR ANY PURPOSE OR COPIED OR COMMUNICATED TO ANY OTHER PERSON WITHOUT WRITTEN PERMISSION FROM DART AEROSPACE LTD	
DRAWN	AJS		
CHECKED	<i>[Signature]</i>		
MFG. APPR.	<i>[Signature]</i>		
APPROVED	<i>[Signature]</i>		
DE APPR.	<i>[Signature]</i>		
DATE	13.07.18		

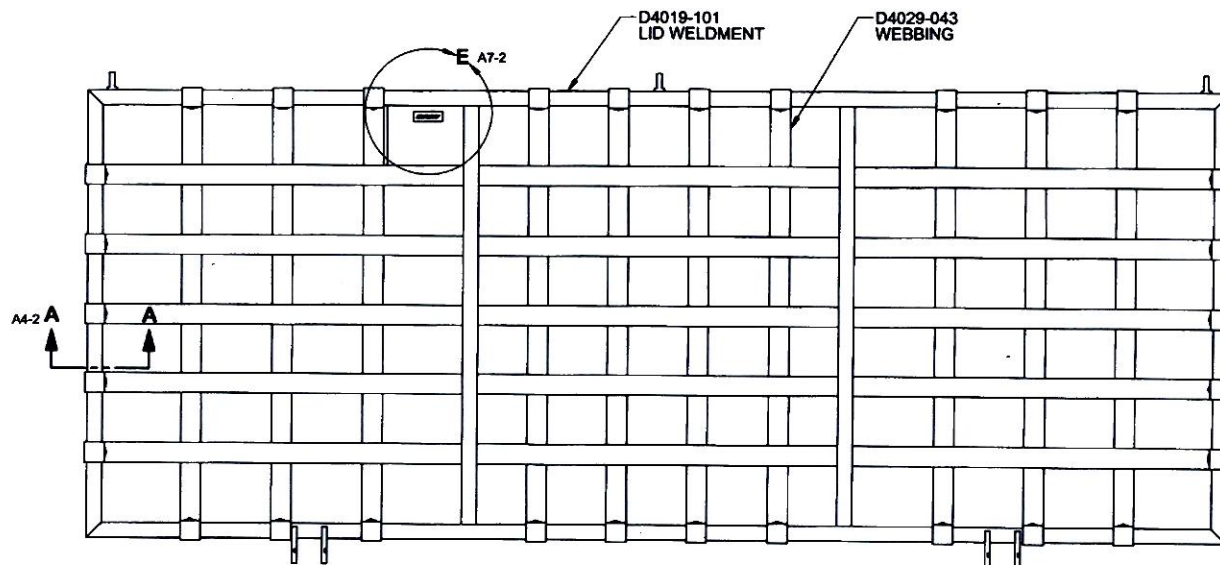

D4019-041 LIGHT LID SHORT BASKET ASSY

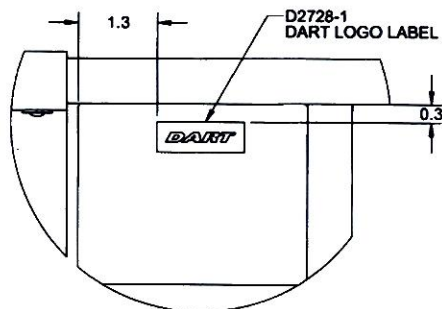

DETAIL E D5-2

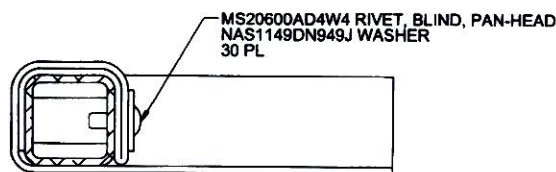


SECTION A-A C7-2

RELEASED
2013-08-16

DESIGN	AJS	DART AEROSPACE LTD HAWKESBURY, ONTARIO, CANADA	
DRAWN	AJS		
CHECKED	47	DRAWING NO.	REV. F
MFG. APPR.		D4019	SHEET 2 OF 4
APPROVED		TITLE	SCALE
DE APPR.		LIGHT LID SHORT BASKET	NTS
DATE	13.07.18	COPYRIGHT © 2010 BY DART AEROSPACE LTD THIS DOCUMENT IS PRIVATE AND CONFIDENTIAL AND IS SUPPLIED ON THE EXPRESS CONDITION THAT IT IS NOT TO BE USED FOR ANY PURPOSE OR COPIED OR COMMUNICATED TO ANY OTHER PERSON WITHOUT WRITTEN PERMISSION FROM DART AEROSPACE LTD	


ITEM	QTY -101	P/N	DESCRIPTION
	X	D4019-101	BASKET LID WELDMENT ASSY
1	4	D2957	MOUNTING PLATE
2	3	D4016-5	HINGE HALF, LIGHT LID
3	2	D4019-1	RIB
4	2	D4019-3	RIB
5	2	D4035-047	BASKET LID RIB ASSY, AFT (LIGHT)
6	1	D4056-1	LABEL PLATE, 350 LIGHT BASKET

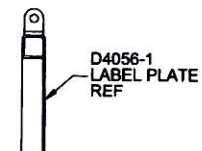

D4056-1
LABEL PLATE
REF

SECTION B-B C6-3

RELEASED
2013-08-16

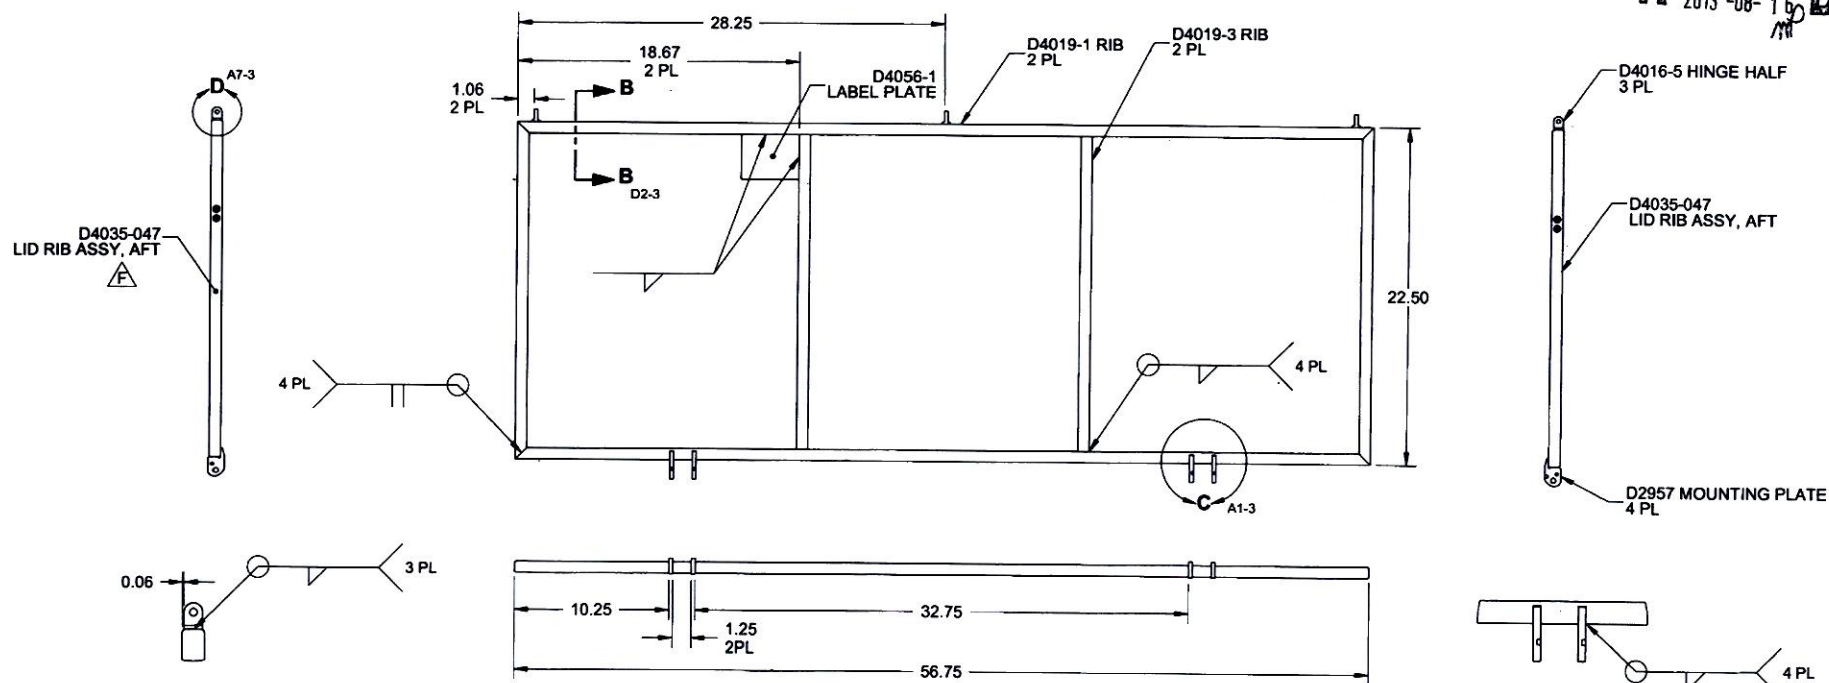

DETAIL D C7-3


D4019-101 BASKET LID WELDMENT ASSY

DETAIL C B3-3


NOTES:

- 1) MATERIAL: N/A
- 2) FINISH: CHEMICAL CONVERSION COAT PER DART QSI 005 4.1
POWDER COAT WHITE (4.3.5.1) PER DART QSI 005 4.3
- 3) TOLERANCES: PER DART QSI 018 UNLESS OTHERWISE NOTED
- 4) UNITS: INCHES UNLESS OTHERWISE NOTED
- 5) BREAK SHARP EDGES: 0.005 TO 0.010 MAX
- 6) IDENTIFICATION: NONE
- 7) WEIGHT: 3.26 lbs
- 8) WELD PER DART QSI 004


DESIGN	AJS	DART AEROSPACE LTD	
DRAWN	AJS	HAWKESBURY, ONTARIO, CANADA	
CHECKED	47	DRAWING NO.	REV. F
MFG. APPR.		D4019	SHEET 3 OF 4
APPROVED		TITLE	SCALE
DE APPR.		LIGHT LID SHORT BASKET	NTS
DATE	13.07.18	COPYRIGHT © 2018 BY DART AEROSPACE LTD	
THIS DOCUMENT IS PRIVATE AND CONFIDENTIAL AND IS SUPPLIED ON THE EXPRESS CONDITION THAT IT IS NOT TO BE USED FOR ANY PURPOSE OR COPIED OR COMMUNICATED TO ANY OTHER PERSON WITHOUT WRITTEN PERMISSION FROM DART AEROSPACE LTD.			

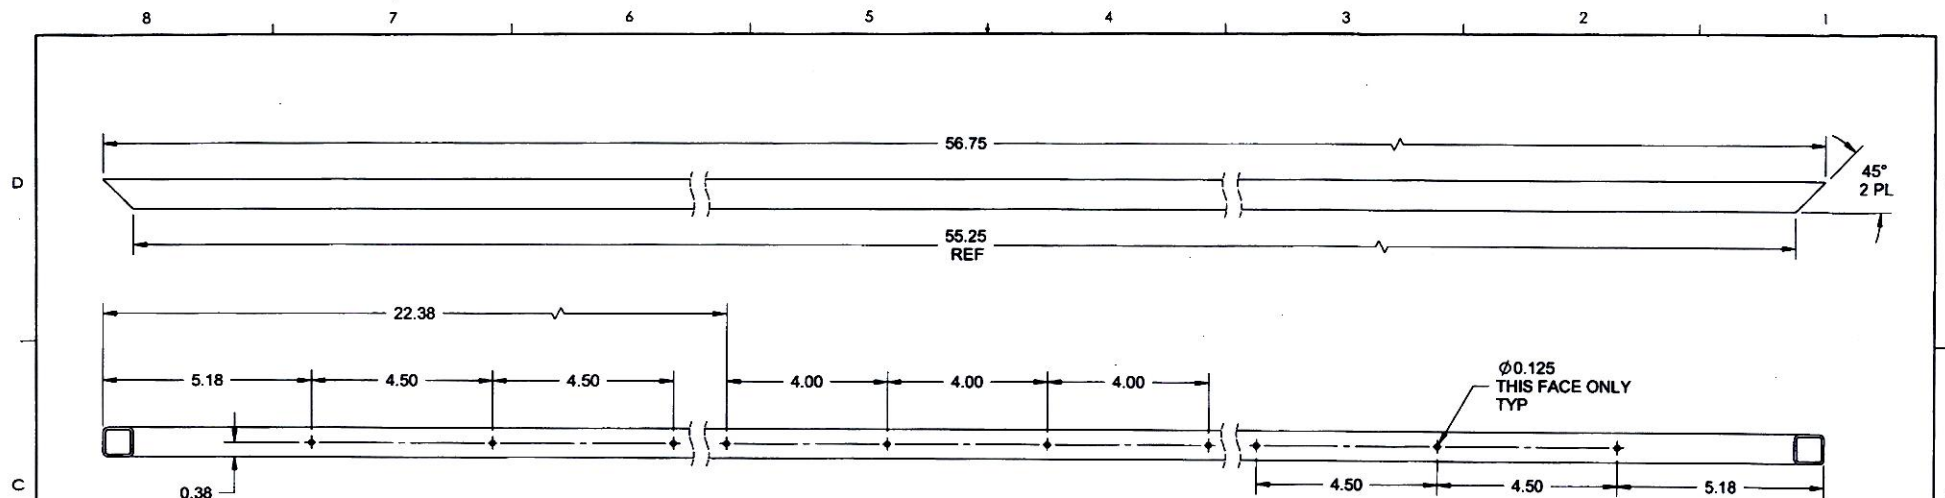

D4019-1 RIB

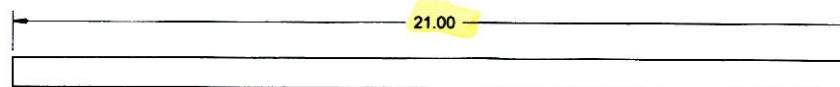

D4019-3 RIB

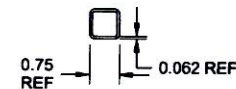

RELEASED
2013-08-16

- NOTES:**
- 1) MATERIAL: 6061-T6 (OR 6061-T651/ T6510/ T6511/ T62) SQUARE TUBING
PER AMS-QQ-A-225/8 (OR AMS 4117/ 4128/ 4115 / 4116) OR
PER AMS-QQ-A-200/8 (OR AMS 4160)
REF DART SPEC. M6061T6TS0.750W.062
 - 2) FINISH: NONE
 - 3) TOLERANCES: PER DART QSI 018 UNLESS OTHERWISE NOTED
 - 4) UNITS: INCHES UNLESS OTHERWISE NOTED
 - 5) BREAK SHARP EDGES: 0.005 TO 0.010 MAX
 - 6) IDENTIFICATION: NONE
 - 7) WEIGHT -1: 0.88 lbs
-3: 0.77 lbs

DESIGN	AJS	DART AEROSPACE LTD	
DRAWN	AJS	HAWKESBURY, ONTARIO, CANADA	
CHECKED	41	DRAWING NO.	REV. F
MFG. APPR.		D4019	SHEET 4 OF 4
APPROVED		TITLE	SCALE
DE APPR.		LIGHT LID SHORT BASKET	NTS
DATE	13.07.18	COPYRIGHT © 2010 BY DART AEROSPACE LTD	
THIS DOCUMENT IS PRIVATE AND CONFIDENTIAL, AND IS SUPPLIED ON THE EXPRESS CONDITION THAT IT IS NOT TO BE USED FOR ANY PURPOSE OR COPIED OR COMMUNICATED TO ANY OTHER PERSON WITHOUT WRITTEN PERMISSION FROM DART AEROSPACE LTD.			